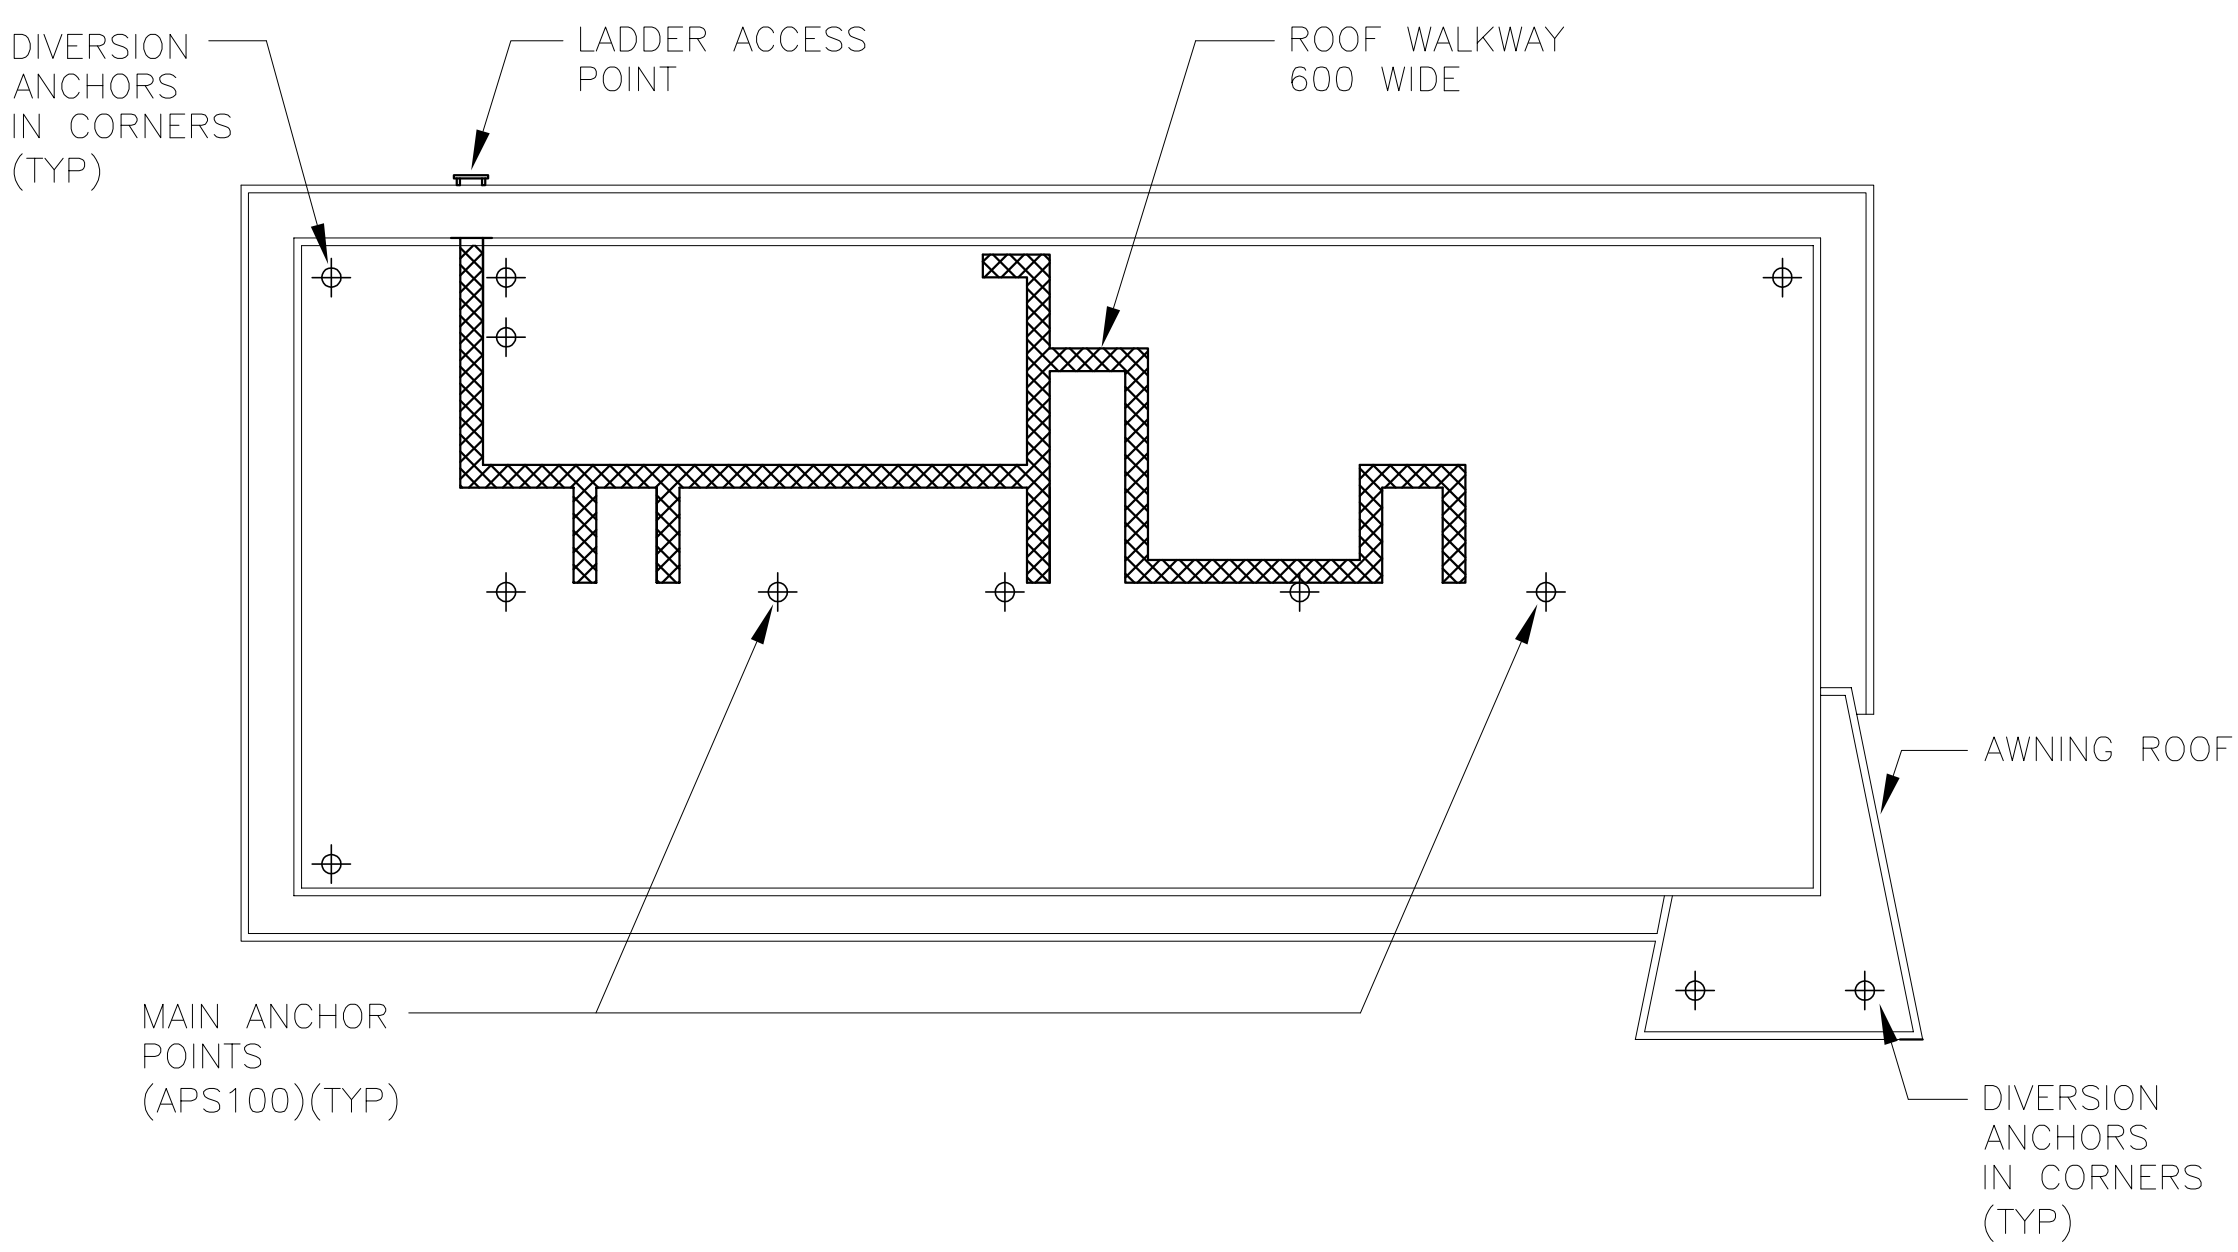


LEGEND	
⊕	Fall prevention anchorage
	Ladder access bracket
	Permanent ladder rung
	Permanent access ladder
	Horizontal/vertical static line
	Walkway
SGN	Signage
	Roof access hatch
	Permanent ladder platform

OFFICE ROOF PLAN – HEIGHT SAFETY LAYOUT

AFPA - Access Fall Prevention Anchor

DFPA - Diversion Fall Prevention Anchor

MFPA - Main Fall Prevention Anchor

Designed LL	Date MARCH 05	Safemaster HEIGHT SAFETY SOLUTIONS Tel: (08) 6218 5158 Fax: (08) 9456 5014	BHP - BLACK SWAN STEEL FACILITY, FORRESTFIELD
Drawn LL	Date MARCH 05		
Checked LL	Date OCT. 12	THIS DRAWING AND THE COPYRIGHT THEREIN ARE THE PROPERTY OF SAFEMASTER SAFETY PRODUCTS AND IS NOT TO BE USED, REPRODUCED OR COPIED, WHOLLY OR IN PART WITHOUT THE WRITTEN PERMISSION OF SAFEMASTER SAFETY PRODUCTS.	A3

SCALE: 1:300	DRAWING No: SM2488	REV: -