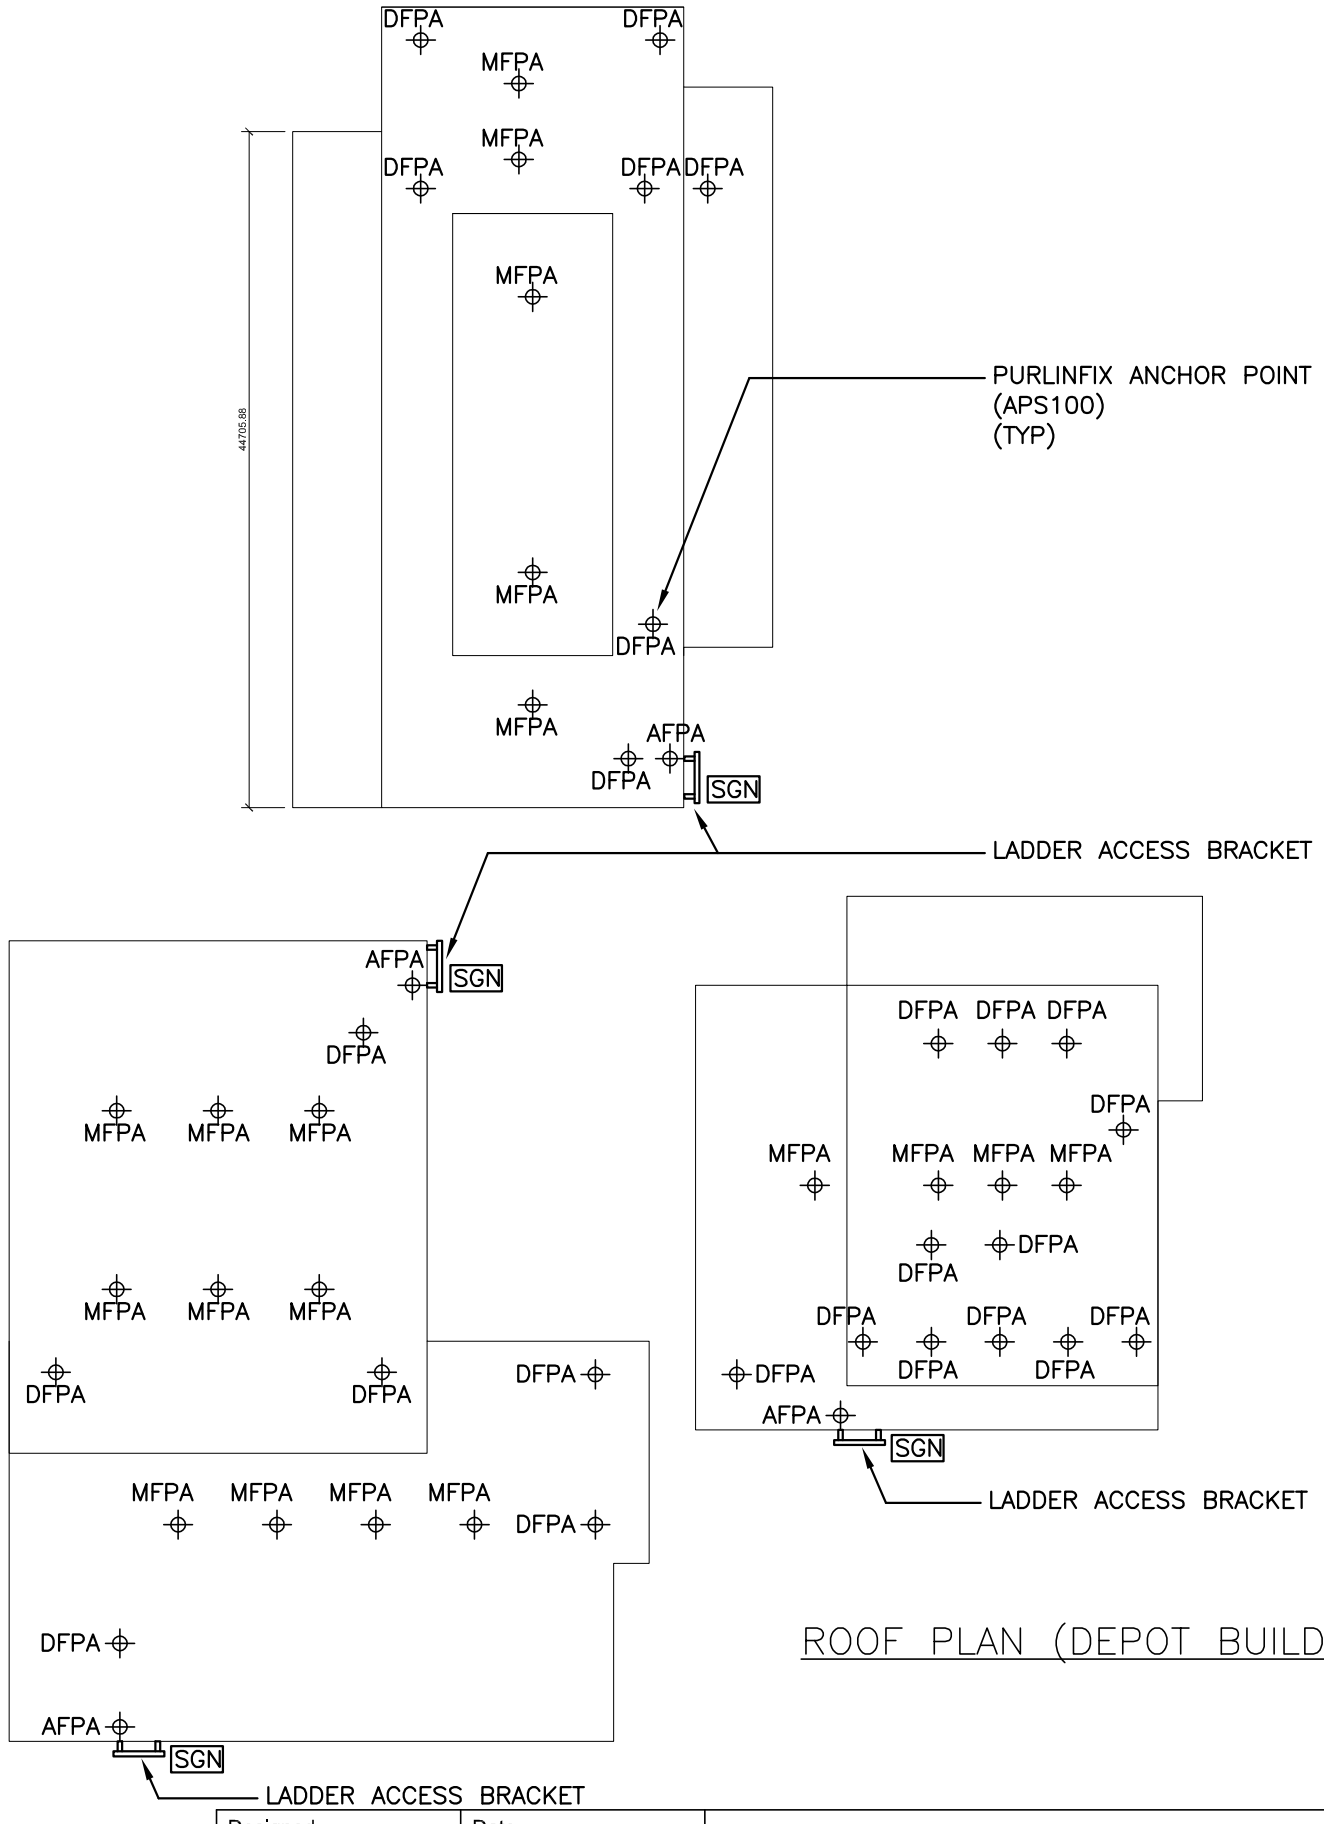


ROOF PLAN (DEPOT BUILDING)

LEGEND	
⊕	Fall prevention anchorage
	Ladder access bracket
	Permanent ladder rung
	Permanent access ladder
	Horizontal/vertical static line
	Walkway
SGN	Signage
	Roof access hatch
	Permanent ladder platform

AFPA - Access Fall Prevention Anchor

DFPA - Diversion Fall Prevention Anchor

MFPA - Main Fall Prevention Anchor

Designed	LL	Date	29-10-12
Drawn	LL	Date	29-10-12
Checked	LL	Date	29-10-12

Safemaster
HEIGHT SAFETY SOLUTIONS
Tel: (08) 6218 5158 Fax: (08) 9456 5014

THIS DRAWING AND THE COPYRIGHT THEREIN ARE THE PROPERTY OF SAFEMASTER SAFETY PRODUCTS AND IS NOT TO BE USED, REPRODUCED OR COPIED, WHOLLY OR IN PART WITHOUT THE WRITTEN PERMISSION OF SAFEMASTER SAFETY PRODUCTS.

A3

CITY OF BELMONT (DEPOT BUILDING) - 180 PLANET STREET, CARLISLE

SCALE:	1:150	DRAWING No:	SM2658_1	REV:	-