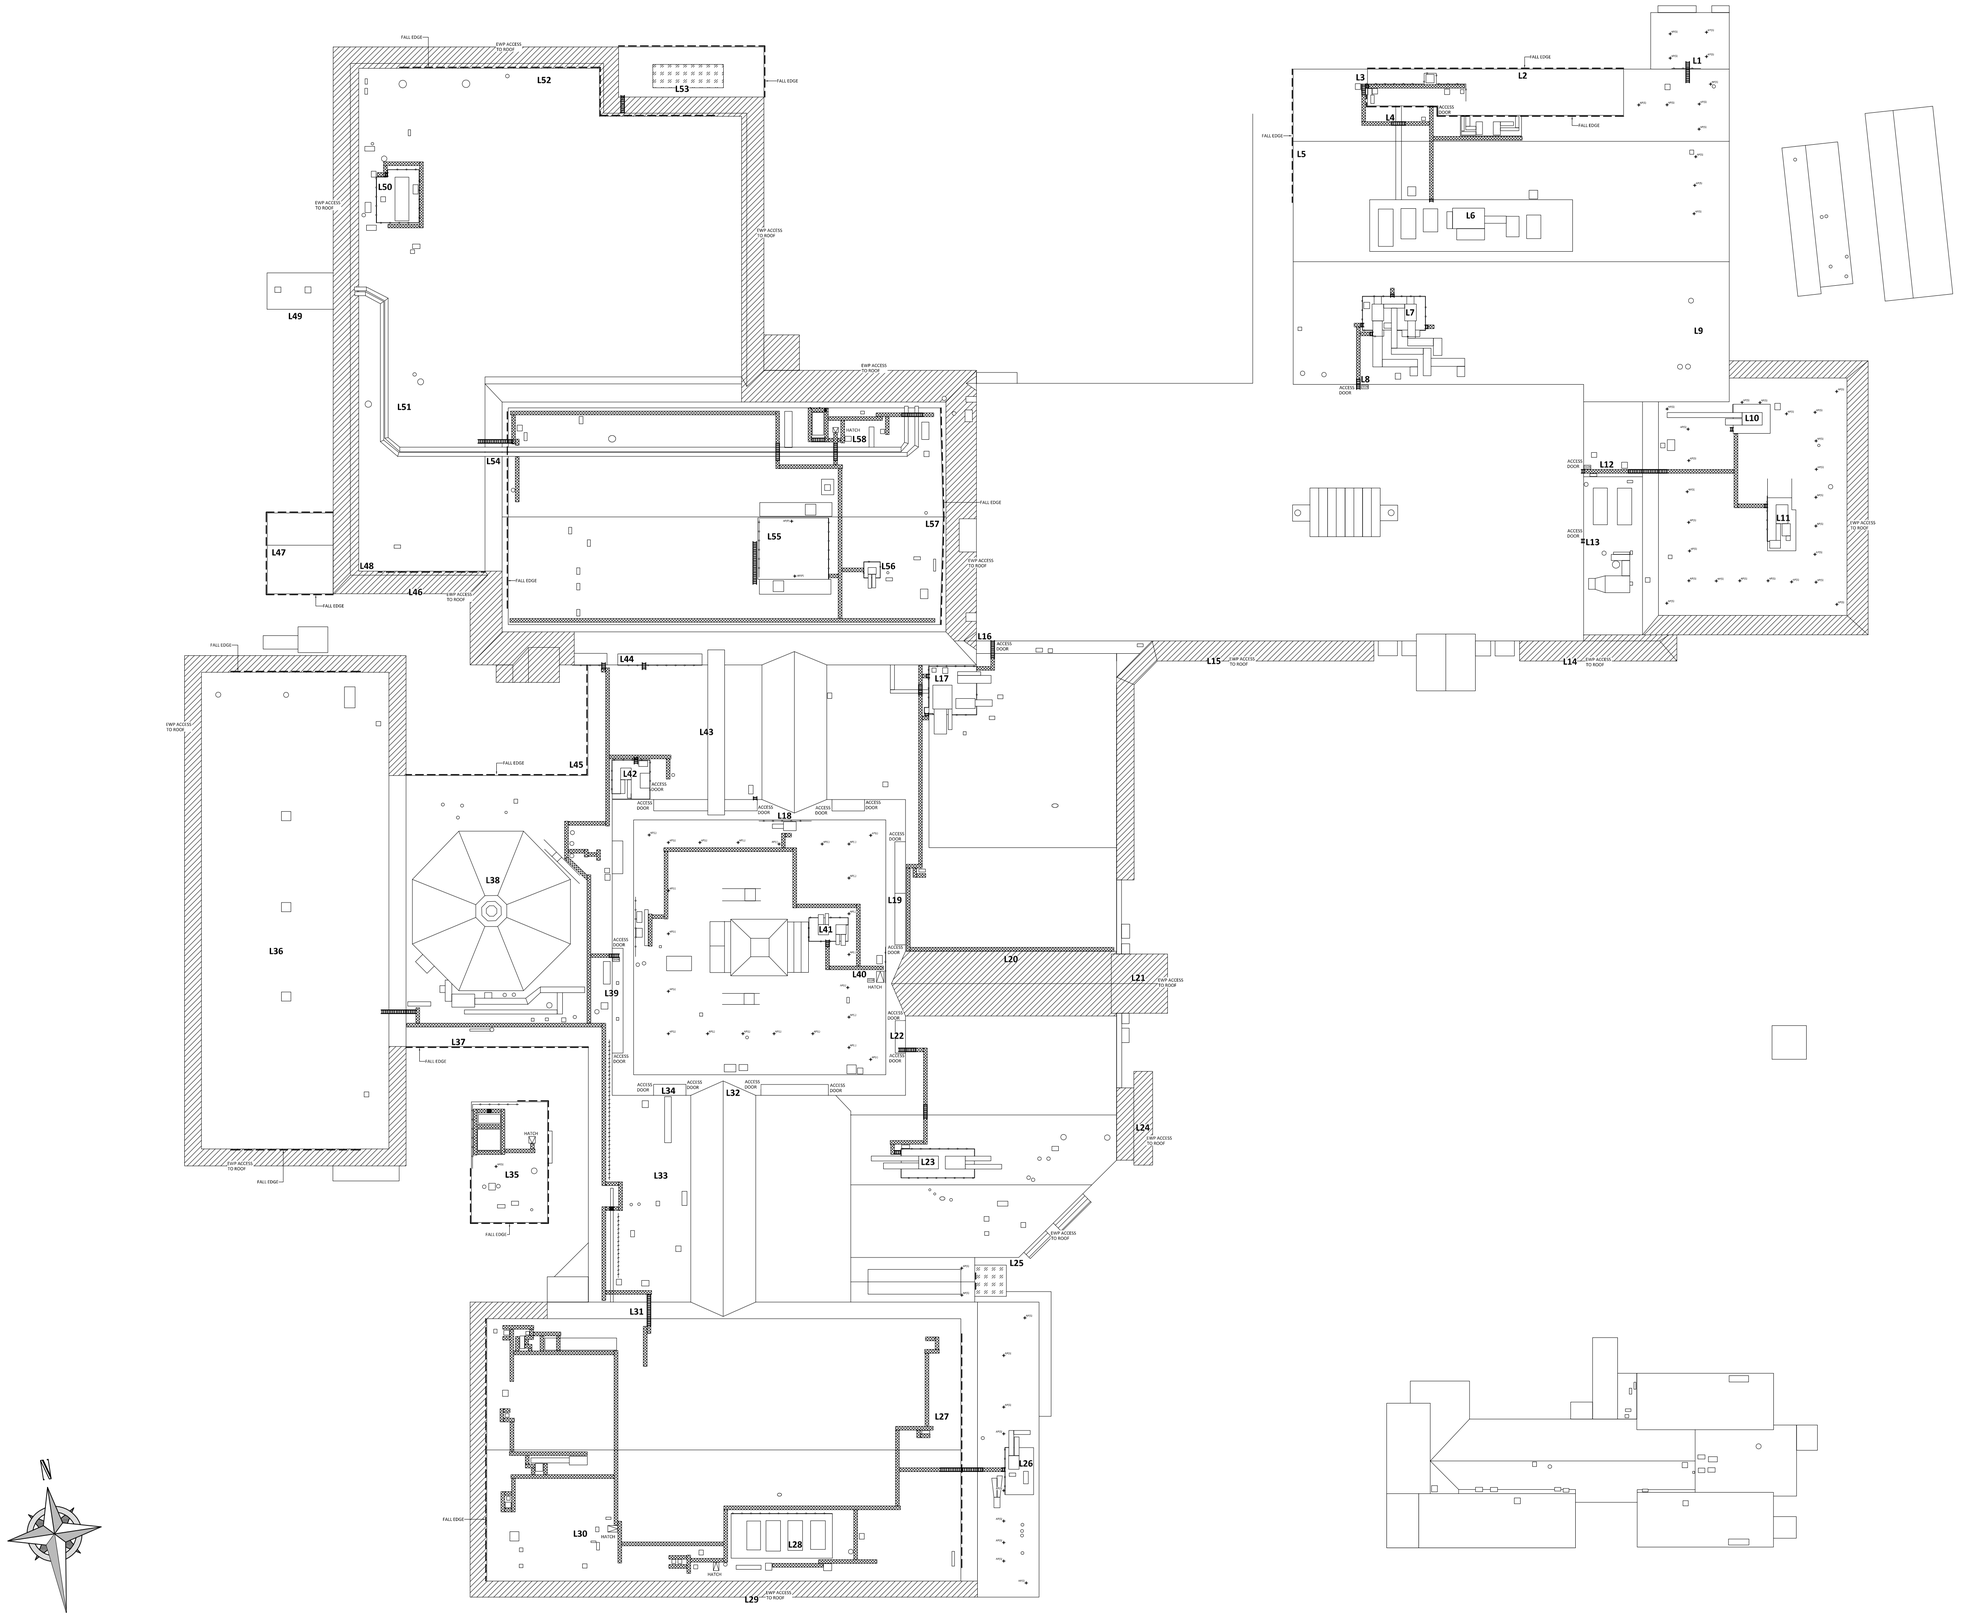


ROOF ACCESS HATCH	SGN ROOF ACCESS SIGN	HORIZONTAL STATIC LINE
LADDER ACCESS BRACKET	ROOF WALKWAY	PLATFORM GRATING
FALL PREVENTION ANCHOR	PERMANENT ACCESS LADDER	HANDRAIL

REV	DATE	BY	APP	DESCRIPTION
-	23-04-18	GOVIN	RICHARD	INITIAL REPORT
1	06-12-19	GOVIN	RICHARD	RECERT REPORT

DATE	23-04-2018
DRAWN	GOVIN
DESIGNED	GOVIN
CHECKED	RICHARD

Corio Central

Safemaster® SAFETY PRODUCTS PTY LTD
Tel: (08) 6218 5158 Fax: (08) 9456 5014

THIS DRAWING AND THE COPYRIGHT THEREIN ARE THE PROPERTY OF SAFEMASTER SAFETY PRODUCTS AND IS NOT TO BE USED, REPRODUCED OR COPIED, WHOLLY OR IN PART WITHOUT THE WRITTEN PERMISSION OF SAFEMASTER SAFETY PRODUCTS.

PROJECT NAME	ROOF SAFETY UPGRADES - CORIO CENTRAL		
SITE ADDRESS	CNR BACCHUS MARSH & PURNELL ROADS, CORIO VIC 3214		
PLAN	EXISTING ROOF SAFETY PLAN		
SCALE @ A1	DRAWING NO	SHEET NO	REV
1:600	SM 12182-VIC-COR-E	1	1