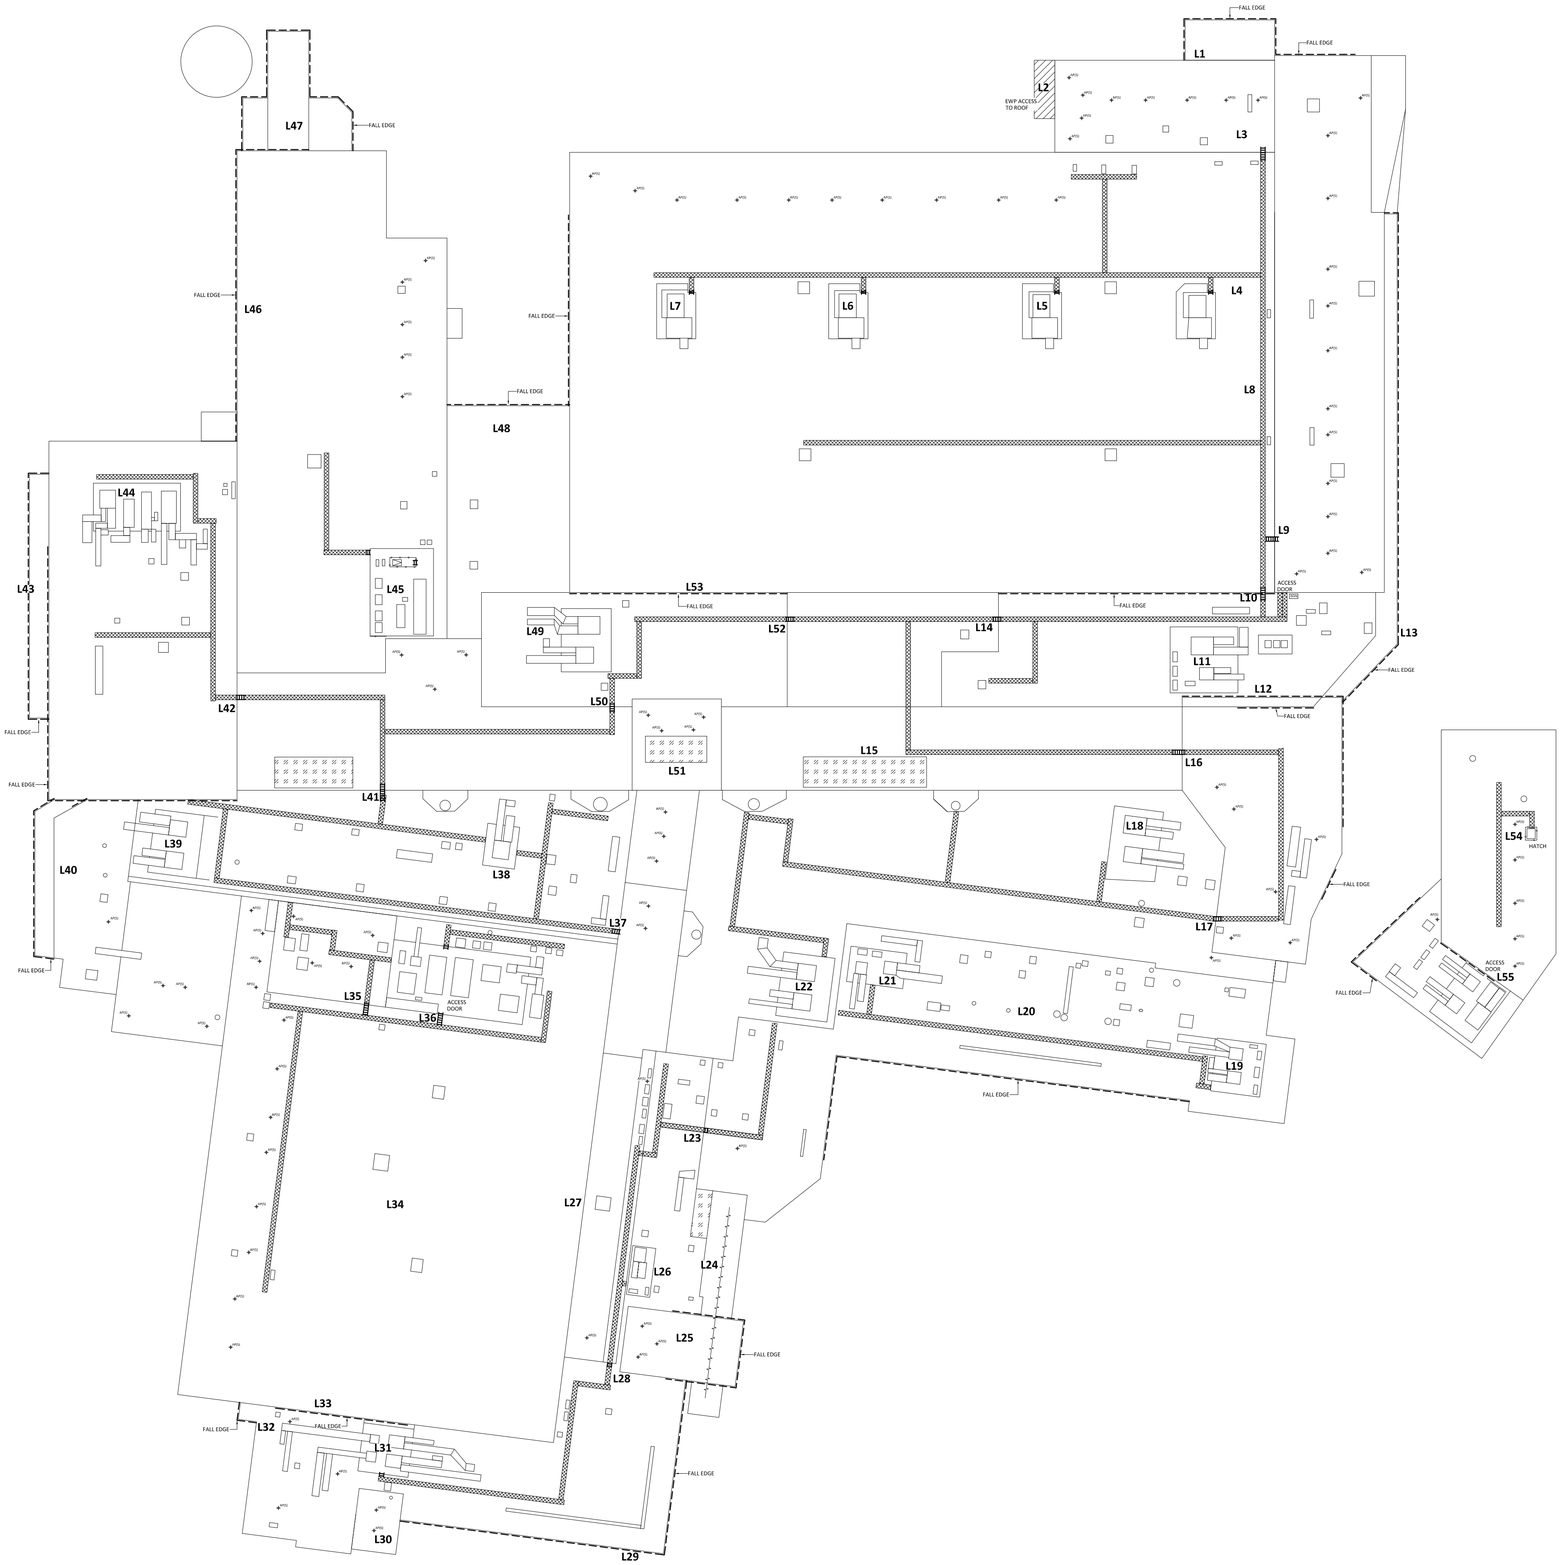


N

ROOF ACCESS HATCH	SGN ROOF ACCESS SIGN	HORIZONTAL STATIC LINE
LADDER ACCESS BRACKET	ROOF WALKWAY	PLATFORM GRATING
FALL PREVENTION ANCHOR	PERMANENT ACCESS LADDER	HANDRAIL

REV	DATE	BY	APP	DESCRIPTION
-	22-02-18	GOVIN	RICHARD	INITIAL REPORT

DATE	22-02-2018
DRAWN	GOVIN
DESIGNED	GOVIN
CHECKED	RICHARD

Gateway Plaza Leopold

Safemaster® SAFETY PRODUCTS PTY LTD
Tel: (08) 6218 5158 Fax: (08) 9456 5014

THIS DRAWING AND THE COPYRIGHT THEREIN ARE THE PROPERTY OF SAFEMASTER SAFETY PRODUCTS AND IS NOT TO BE USED, REPRODUCED OR COPIED, WHOLLY OR IN PART WITHOUT THE WRITTEN PERMISSION OF SAFEMASTER SAFETY PRODUCTS.

PROJECT NAME	ROOF SAFETY UPGRADES - GATEWAY PLAZA LEOPOLD		
SITE ADDRESS	641-659 BELLARINE HIGHWAY, LEOPOLD VIC 3224		
PLAN	EXISTING ROOF SAFETY PLAN		
SCALE @ A1	DRAWING NO	SHEET NO	REV
1:400	SM 12182-VIC-GATE-E	1	-