LEGEND	
⌖	Fall prevention anchorage
	Ladder access bracket
	Permanent ladder rung
	Permanent access ladder
	Horizontal/vertical static line
	Walkway
SGN	Signage
	Roof access hatch
	Permanent ladder platform

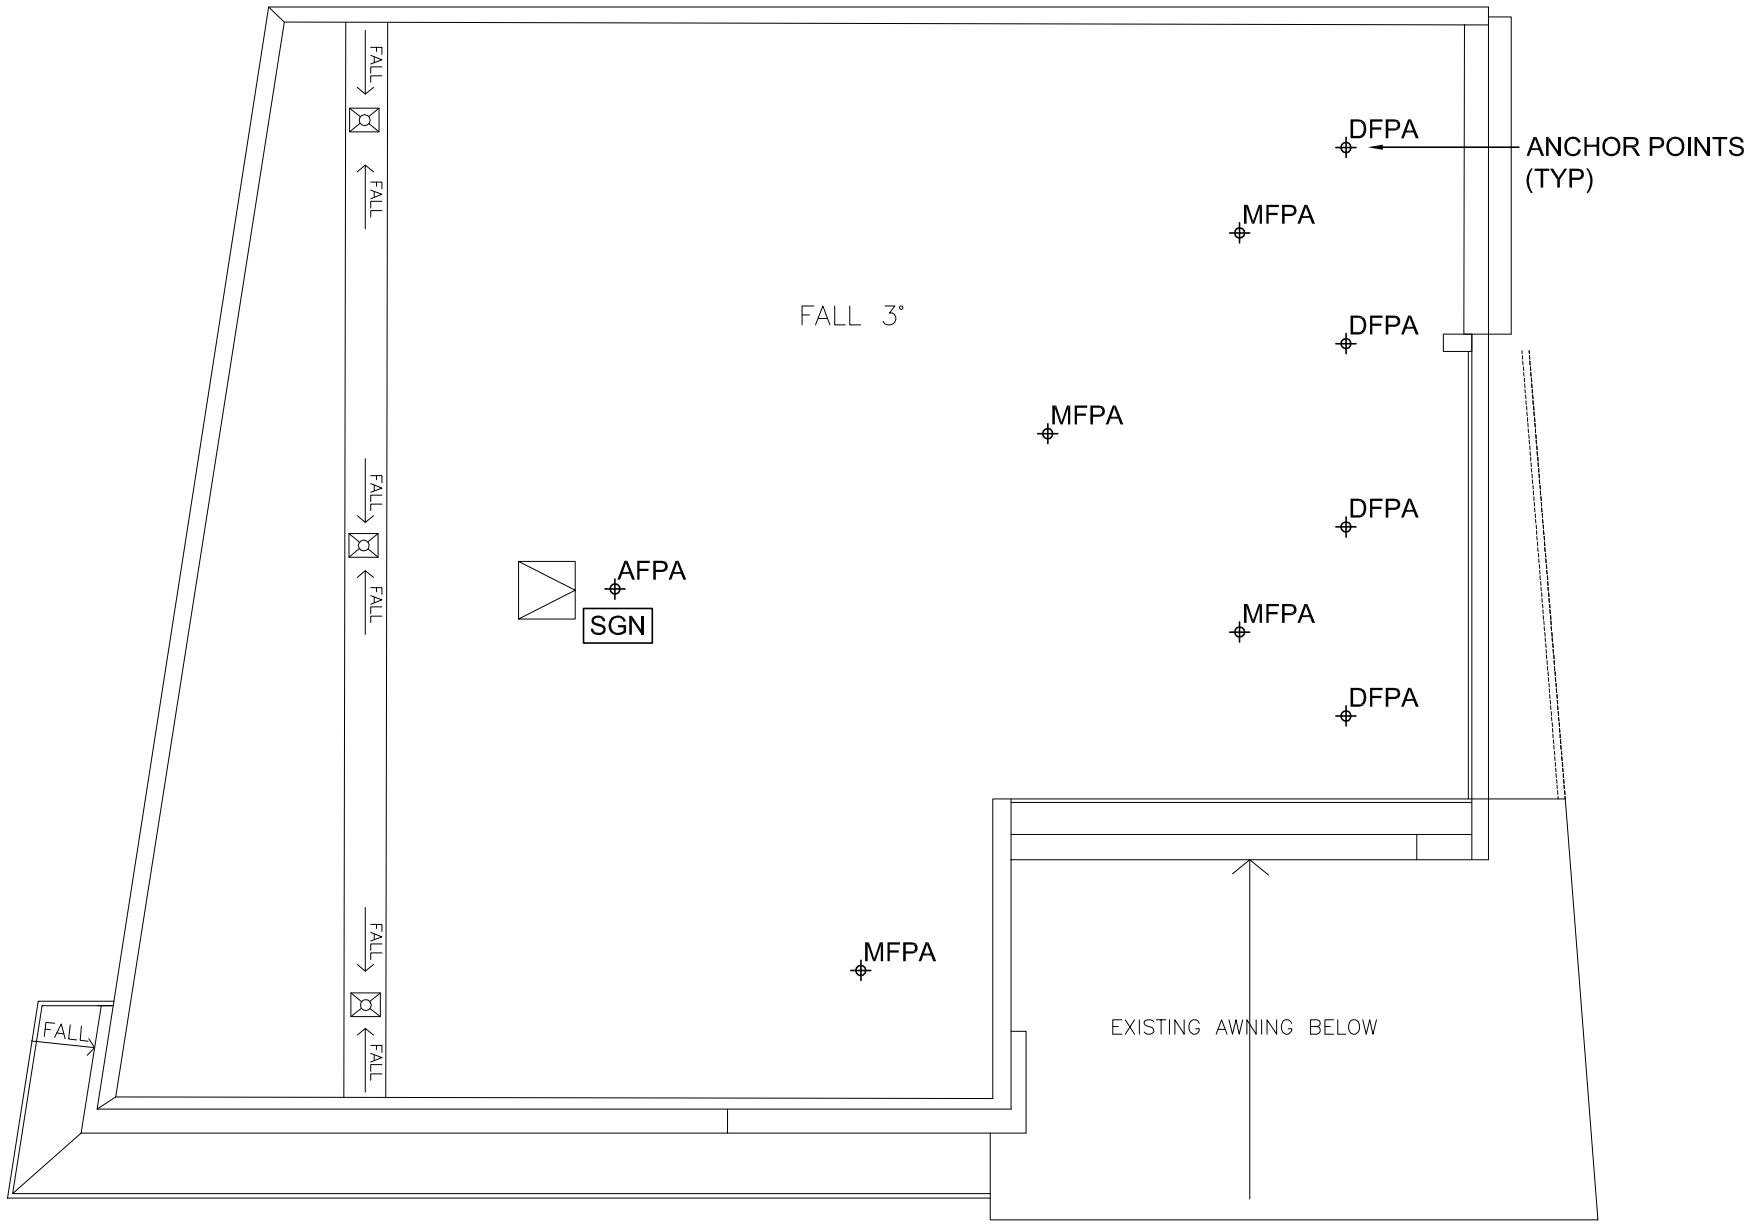

AFPA - Access Fall Prevention Anchor

DFPA - Diversion Fall Prevention Anchor

MFPA - Main Fall Prevention Anchor

ROOF PLAN - HEIGHT SAFETY LAYOUT

Designed DYLAN	Date 19-08-2013	Safemaster HEIGHT SAFETY SOLUTIONS Tel: (08) 6218 5158 Fax: (08) 9456 5014	GERRY BIGGS CAMERA HOUSE LOT 76 CORNER OF CECIL AVE & LEILA ST, CANNINGTON WESTERN AUSTRALIA
Drawn DYLAN	Date 19-08-2013		
Checked RICHARD	Date 19-08-2013	THIS DRAWING AND THE COPYRIGHT THEREIN ARE THE PROPERTY OF SAFEMASTER SAFETY PRODUCTS AND IS NOT TO BE USED, REPRODUCED OR COPIED, WHOLLY OR IN PART WITHOUT THE WRITTEN PERMISSION OF SAFEMASTER SAFETY PRODUCTS. A3	SCALE: 1:200 DRAWING No: SM5307 REV: -