
| LEGEND | |
|---|---|
| | Fall prevention anchorage |
| | Ladder access bracket |
| | Permanent ladder rung |
| | Permanent access ladder |
| | Horizontal/vertical static line |
| | Walkway |
| SIGN | Signage |
| | Roof access hatch |
| | Permanent ladder platform |

AFPA - Access Fall Prevention Anchor

DFPA - Diversion Fall Prevention Anchor

MFPA - Main Fall Prevention Anchor

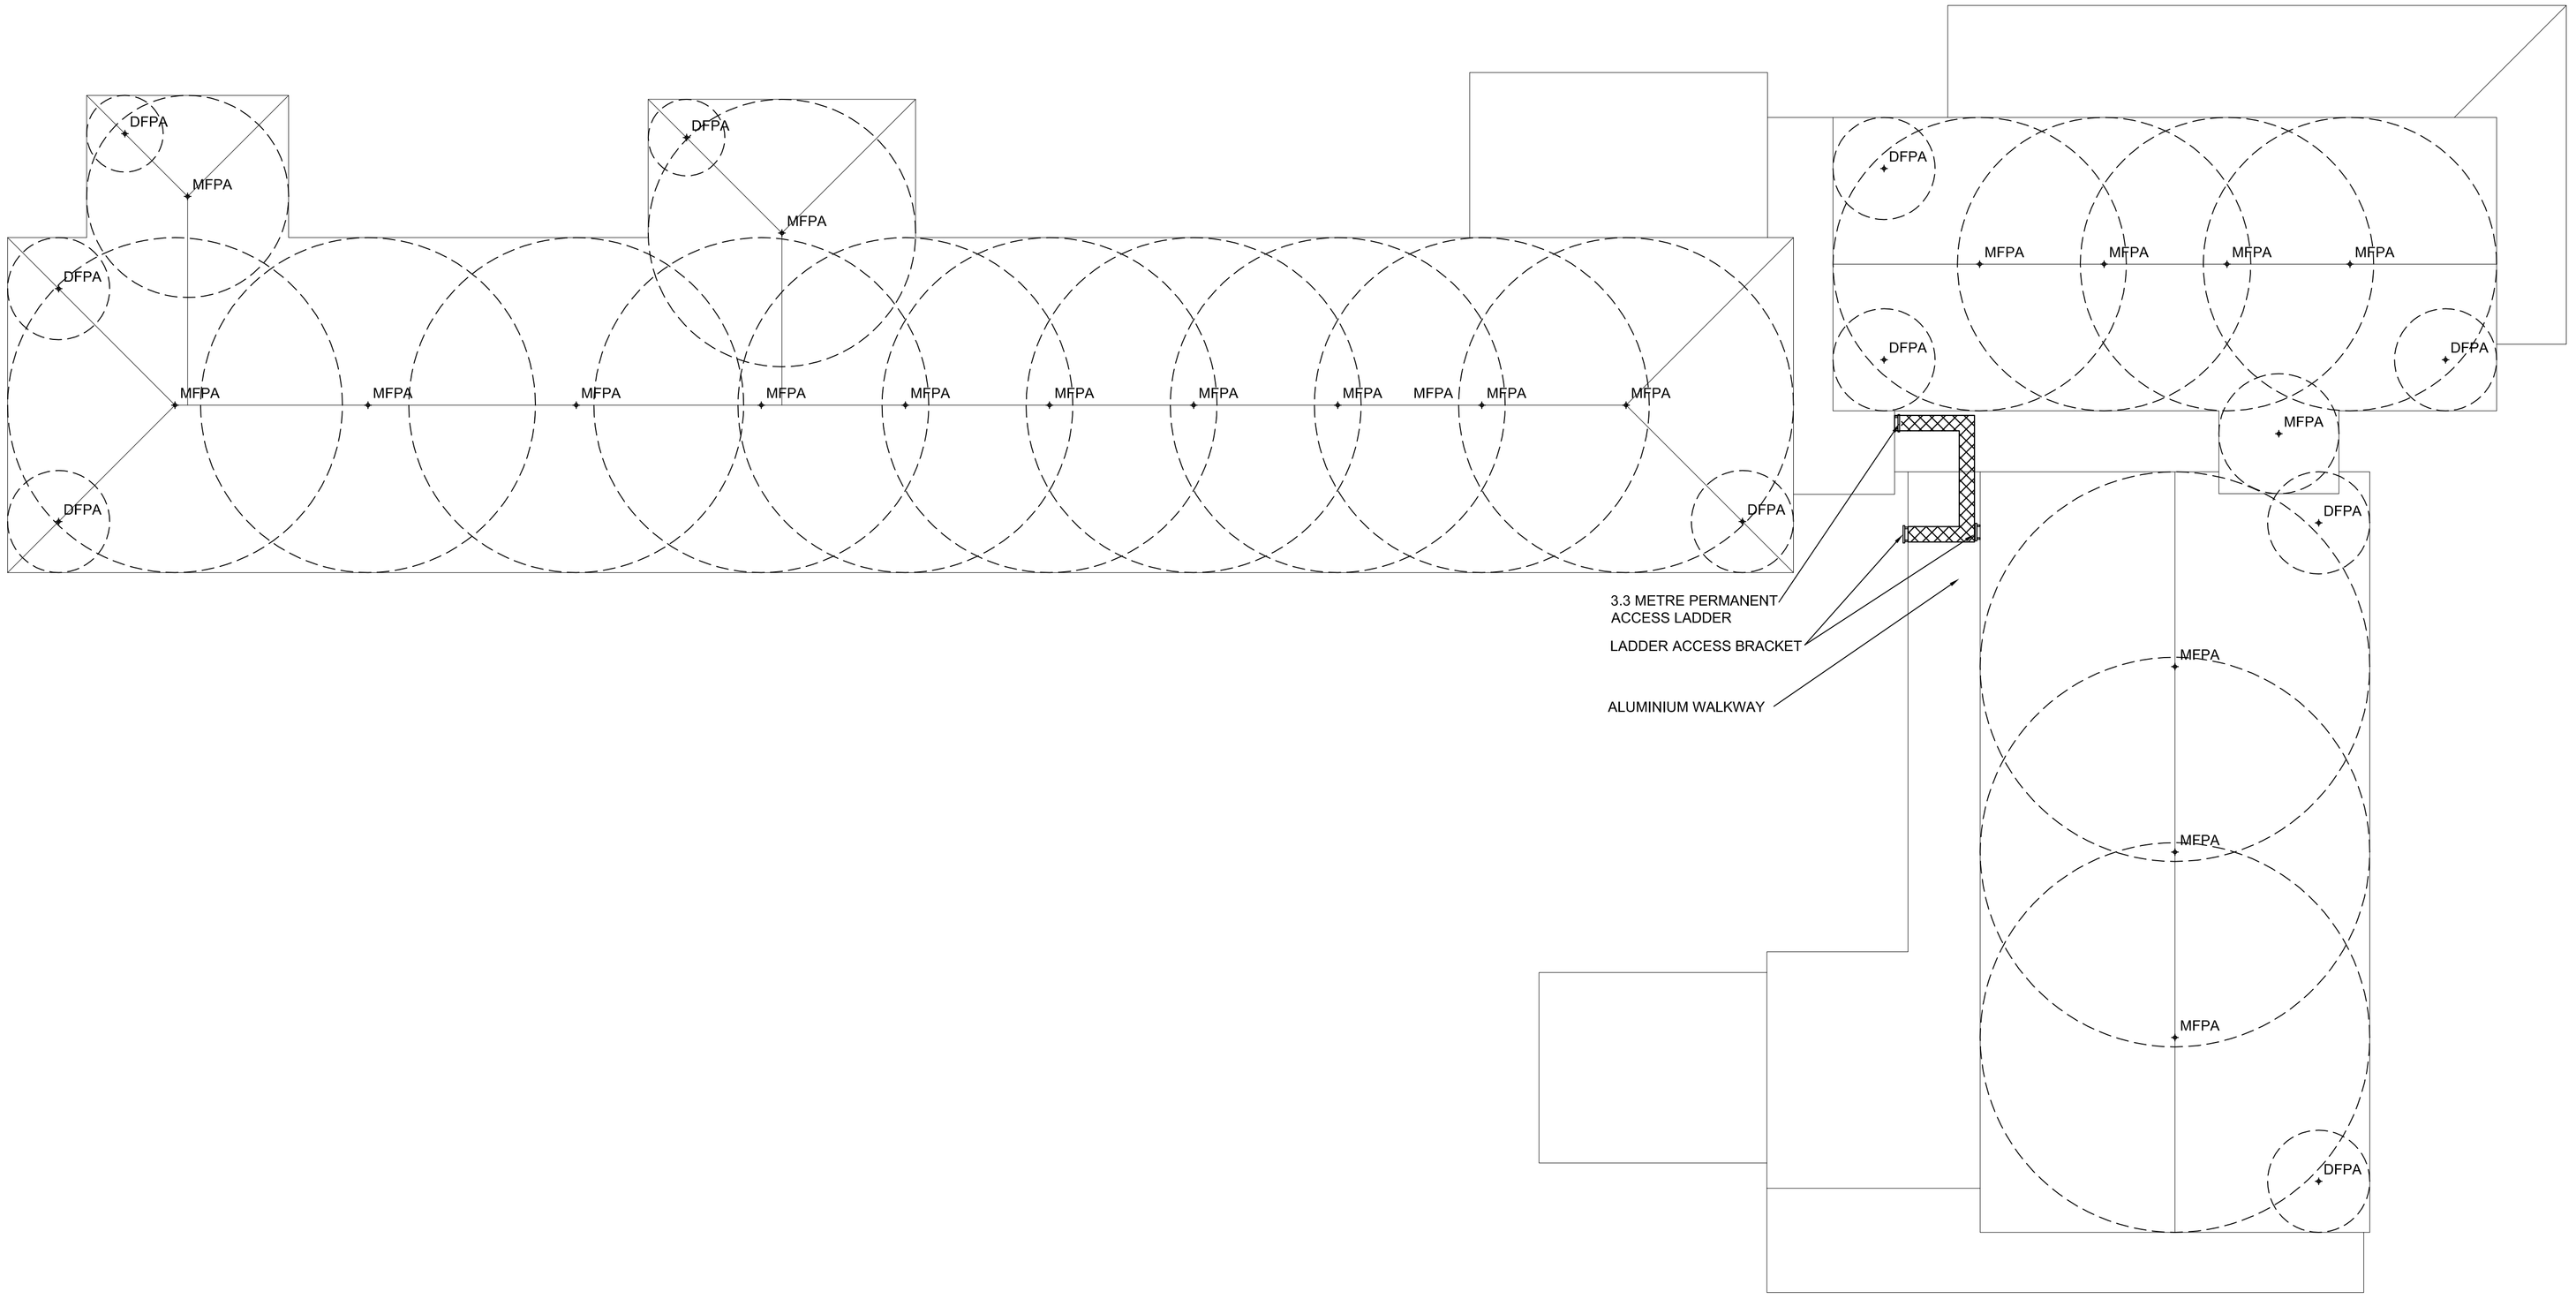


| | | | |
|---|---|---|---|
| Designed: GD | Date: 26-07-12 | Safemaster HEIGHT SAFETY SOLUTIONS<br>Tel: (08) 6218 5158 Fax: (08) 9456 5014 | NEWMAN COLLEGE MARIAN CAMPUS |
| Drawn: GD | Date: 26-07-12 | | |
| Checked: - | Date: - | THIS DRAWING AND THE COPYRIGHT THEREIN ARE THE PROPERTY OF SAFEMASTER SAFETY PRODUCTS AND IS NOT TO BE USED, REPRODUCED OR COPIED, WHOLLY OR IN PART WITHOUT THE WRITTEN PERMISSION OF SAFEMASTER SAFETY PRODUCTS. A1 | SCALE: 1:150 DRAWING No: SM7777-A REV: - |