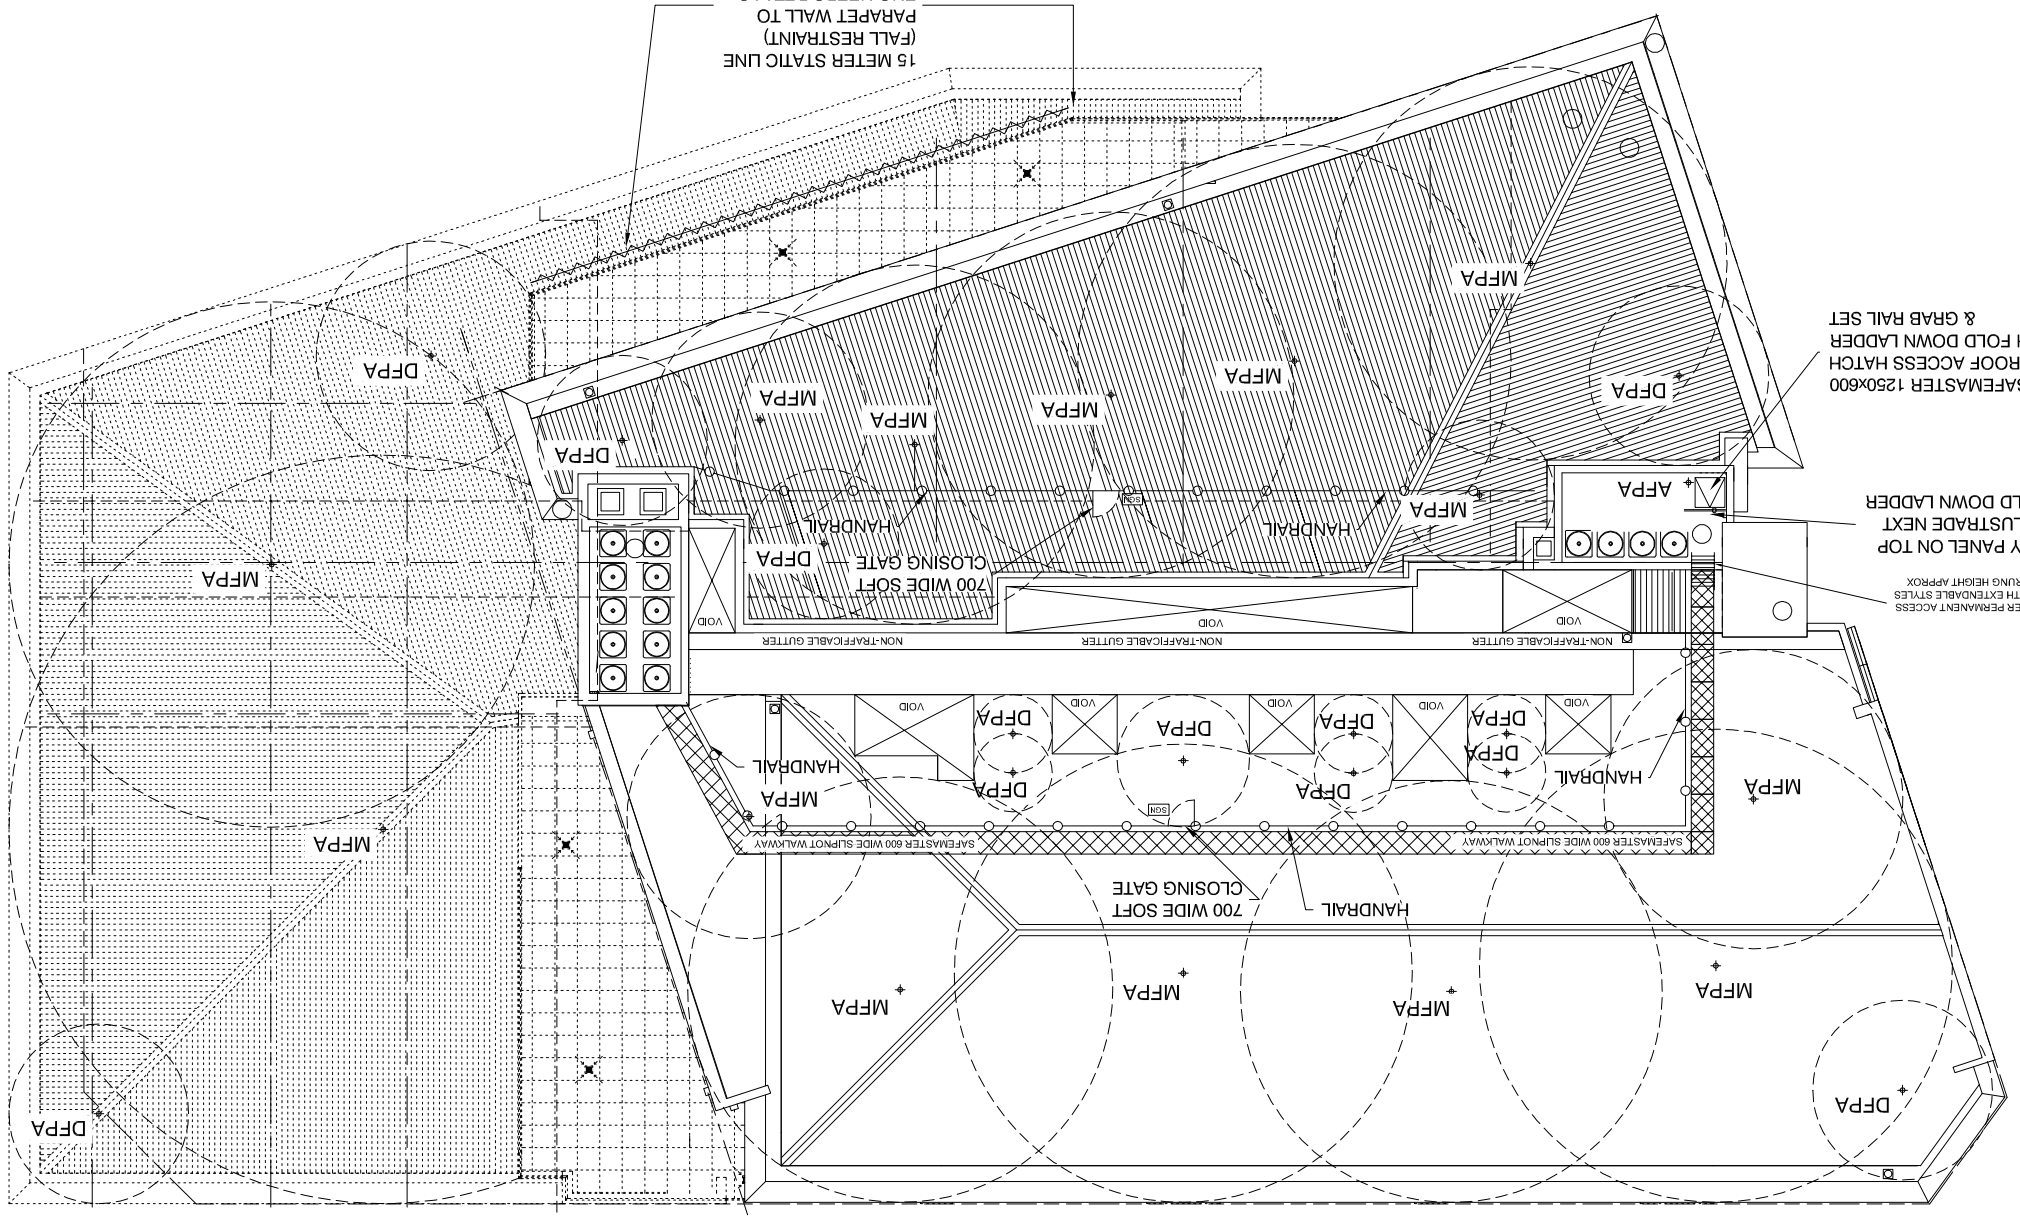


LEGEND	
	Fall prevention anchorage
	Ladder access bracket
	Permanent ladder rung
	Permanent access ladder
	Horizontal/vertical static line
	Walkway
SIGN	Signage
	Roof access hatch
	Permanent ladder platform

AFPA - Access Fall Prevention Anchor
DFPA - Diversion Fall Prevention Anchor
MFPA - Main Fall Prevention Anchor
AB - Abseil Anchor Point System (Typ)
TSAP - Tie-off Single Anchor Point

Designed	Date
GD	11-10-12
Drawn	Date
GD	11-10-12
Checked	Date
-	-

SafeMaster
HEIGHT SAFETY SOLUTIONS
Tel: (08) 6218 5158 Fax: (08) 9456 5014

THIS DRAWING AND THE COPYRIGHT THEREIN ARE THE PROPERTY OF SAFEMASTER SAFETY PRODUCTS AND IS NOT TO BE USED, REPRODUCED OR COPIED, WHOLLY OR IN PART WITHOUT THE WRITTEN PERMISSION OF SAFEMASTER SAFETY PRODUCTS.

A1

SUBIACO CENTRO NORTH EAST
LOT 4 WEXFORD STREET

SCALE: 1:100 | DRAWING No: SM6660 | REV: D